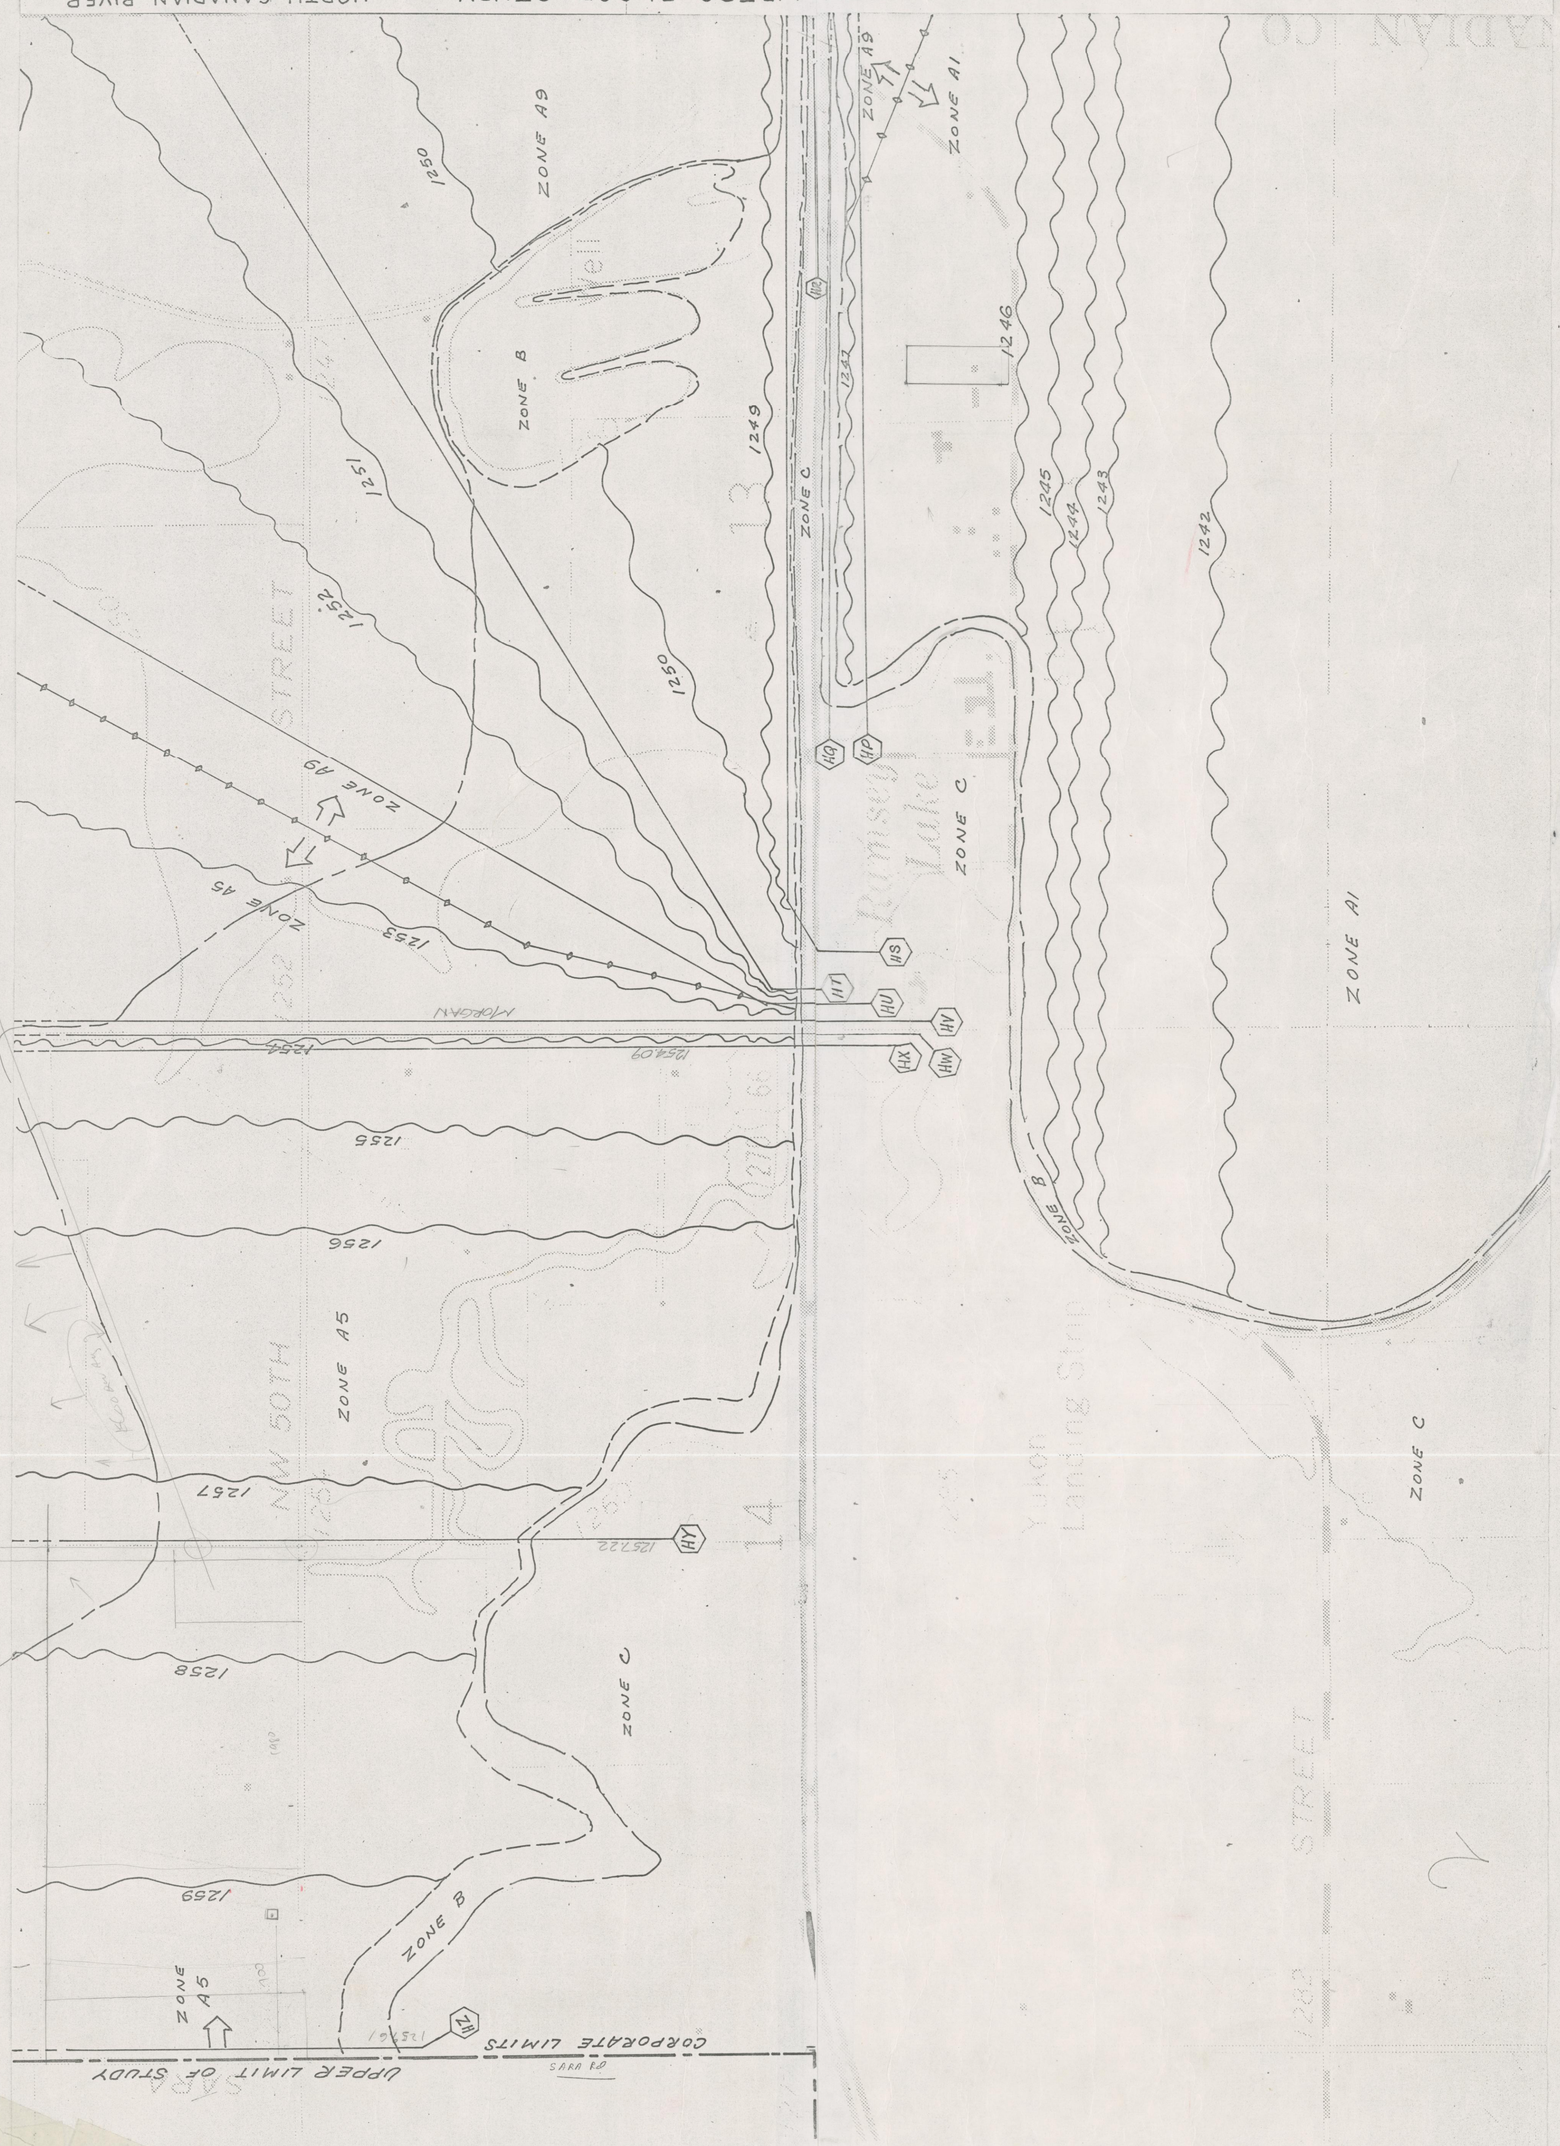
SCALE
1 INCH=400 FEET
OKLAHOMA CITY METRO. FLOOD STUDY
WORK MAP
NORTH CANADIAN RIVER
MAP NO. 22E
ZONE A1
ZONE A5
ZONE A9
ZONE B
ZONE C
1242
1243
1244
1245
1246
1247
1249
1250
1251
1252
1253
1255
1256
1257
1258
1259
NW 50TH
STREET
MORGAN
Ramsey Lake
Yukon Landing Strip
CORPORATE LIMITS
UPPER LIMIT OF STUDY
SARA RD
HY
HZ
HW
HX
HU
HT
HS
HP
HQ
HR

22-E