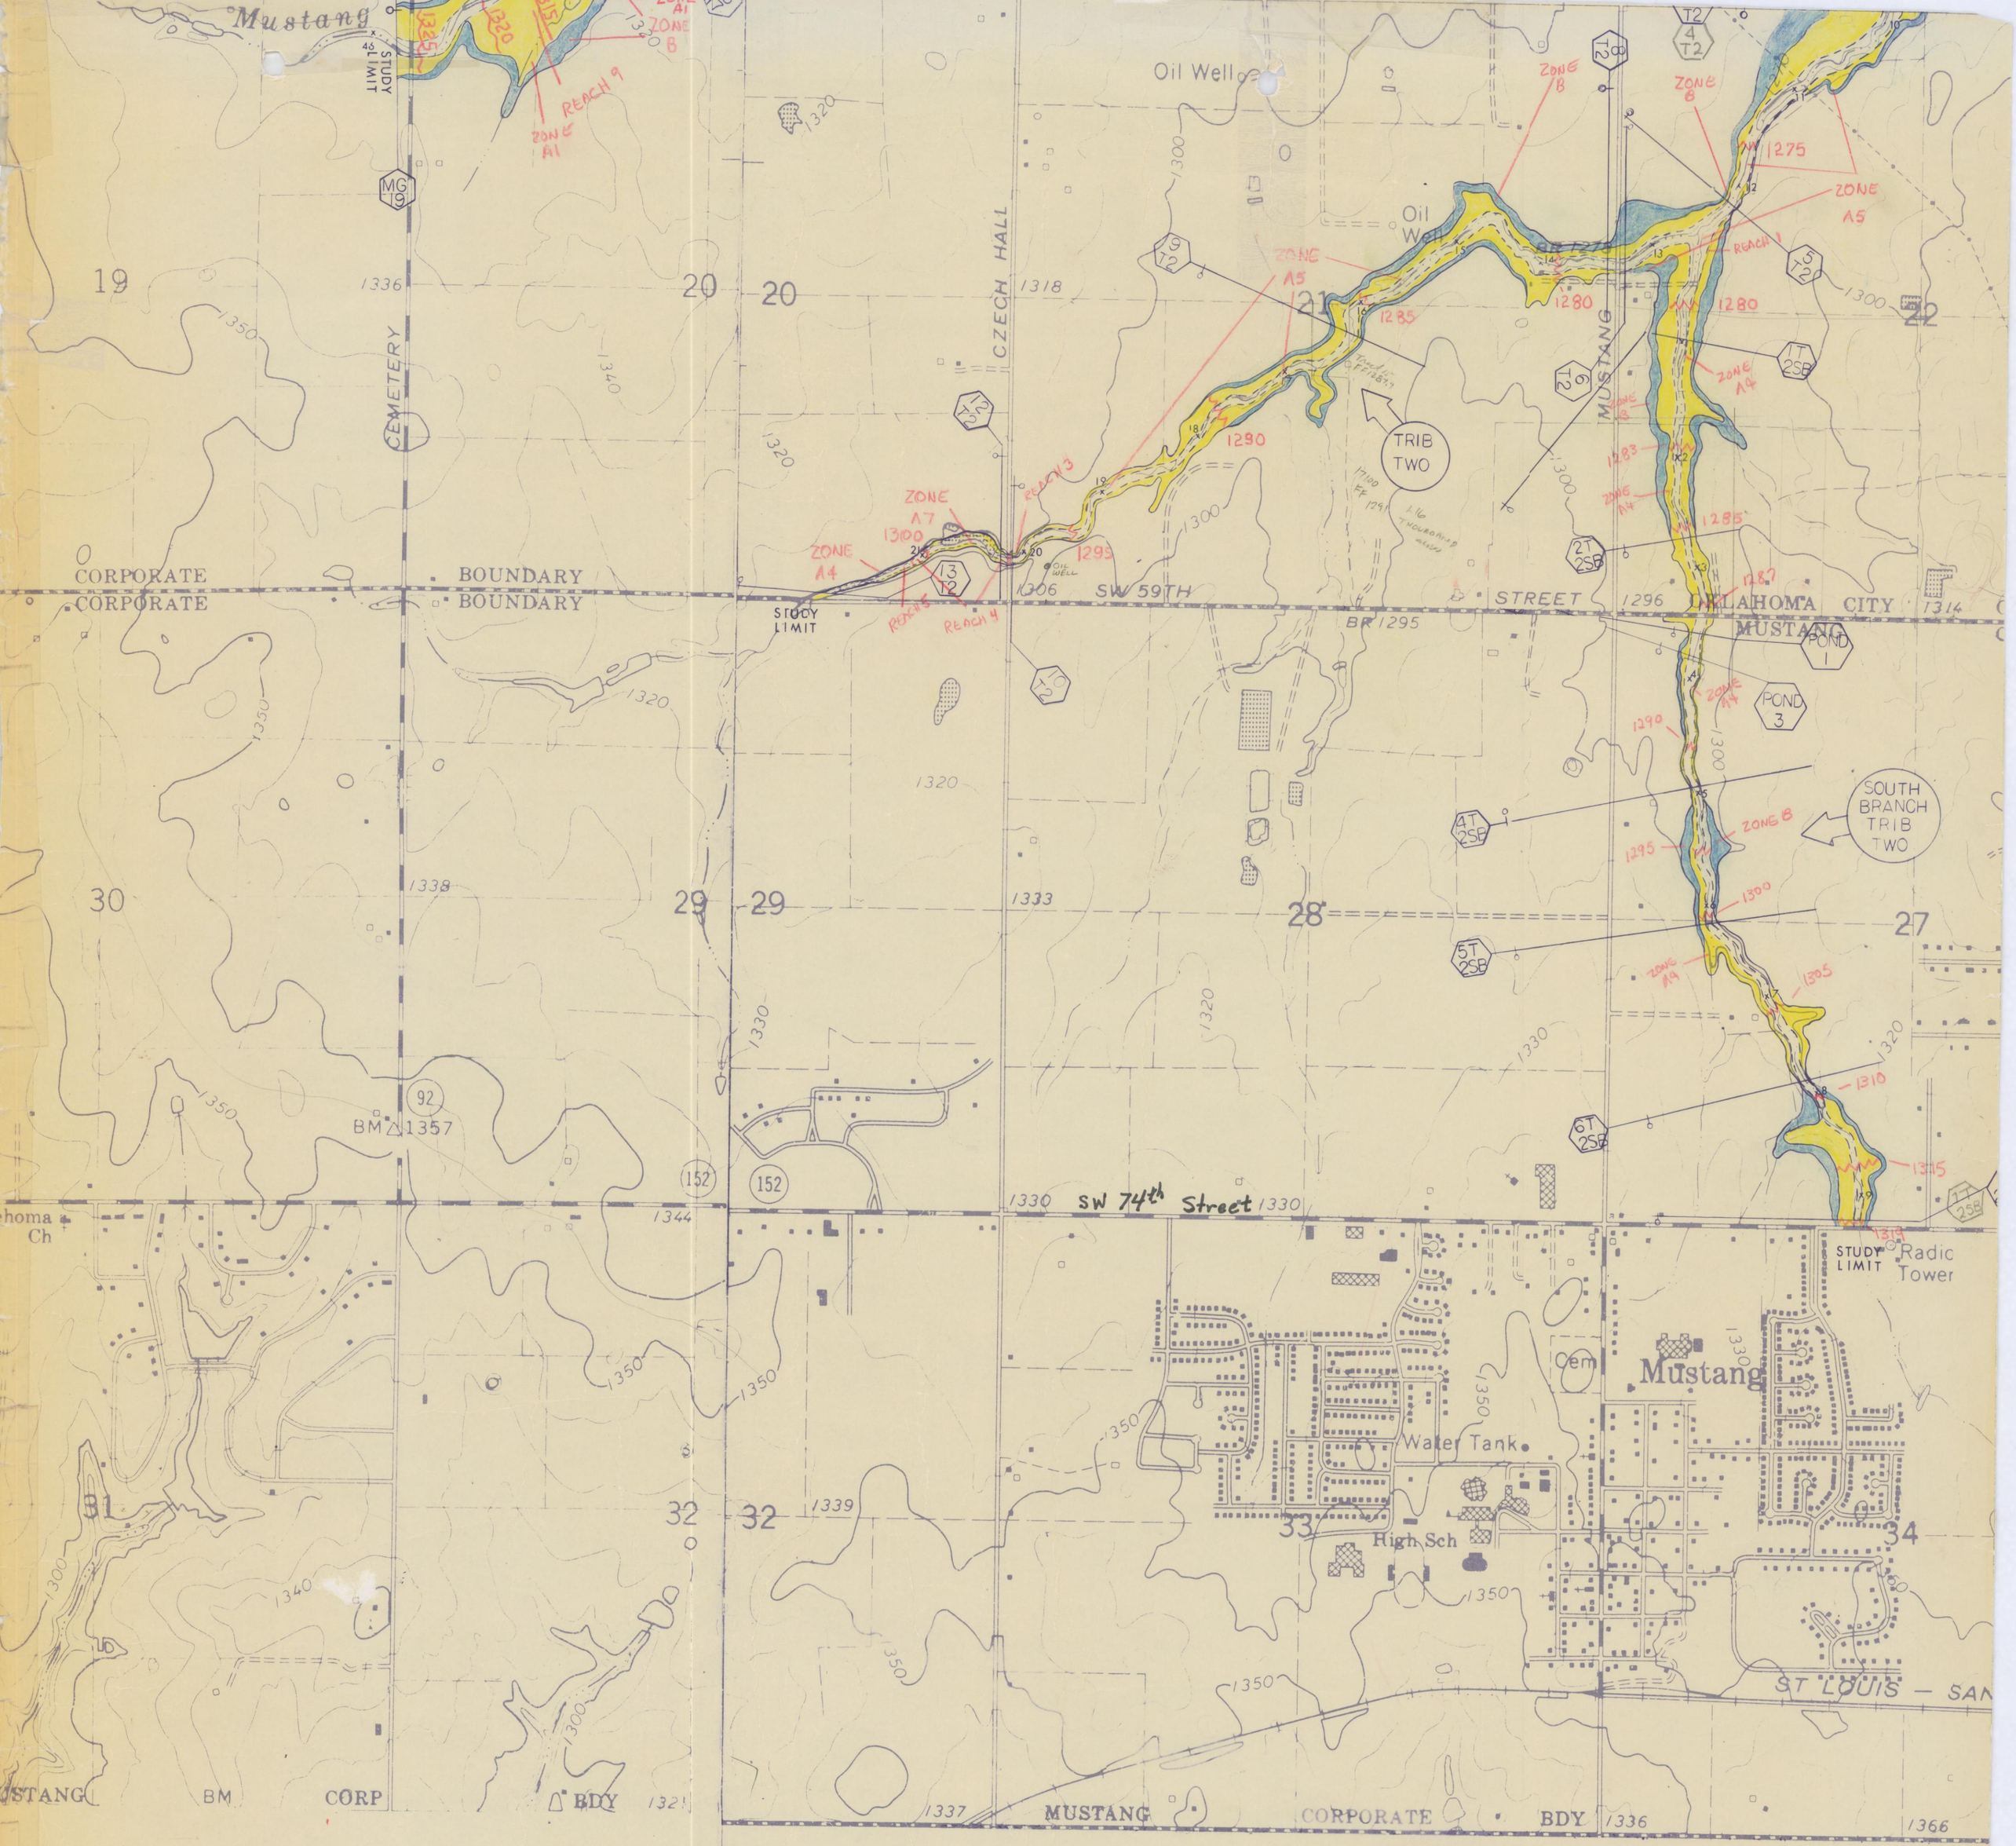

SCALE
1 INCH=800 FEET

OKLAHOMA CITY METRO. FLOOD STUDY
WORK MAP

MUSTANG CREEK
MAP NO. 23 B